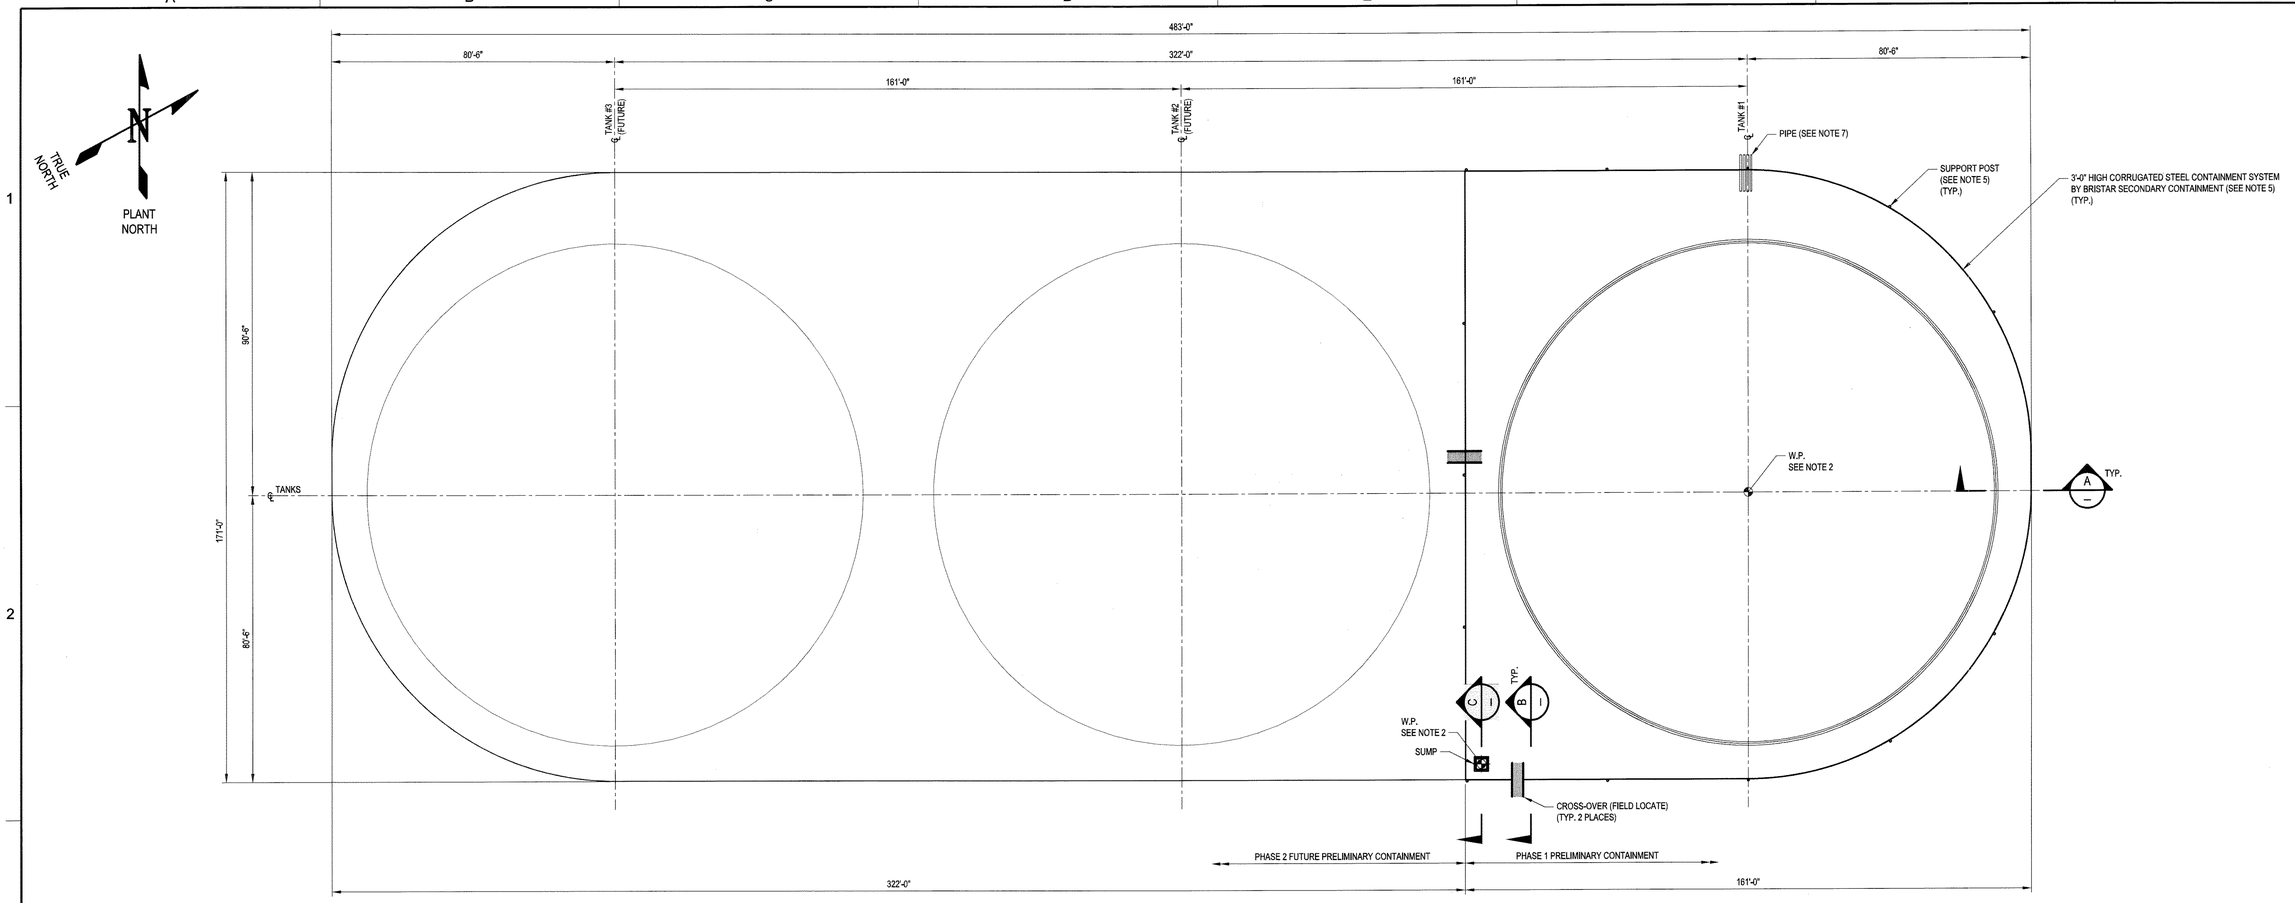

TANK CONTAINMENT PLAN
SCALE: 1"=20'-0"

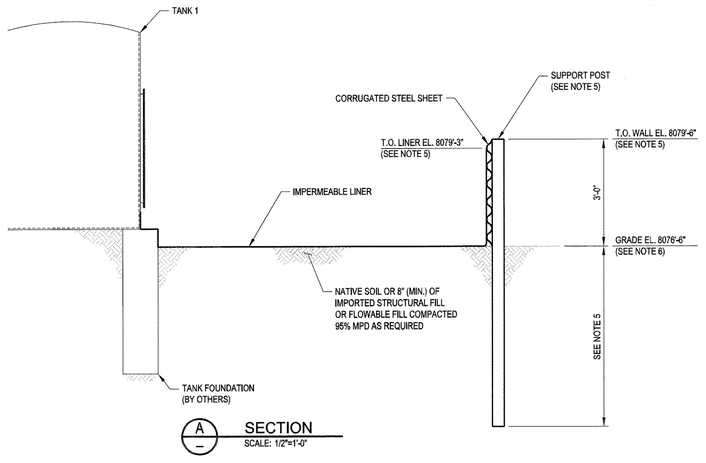

A — SECTION
SCALE: 1/2"=1'-0"

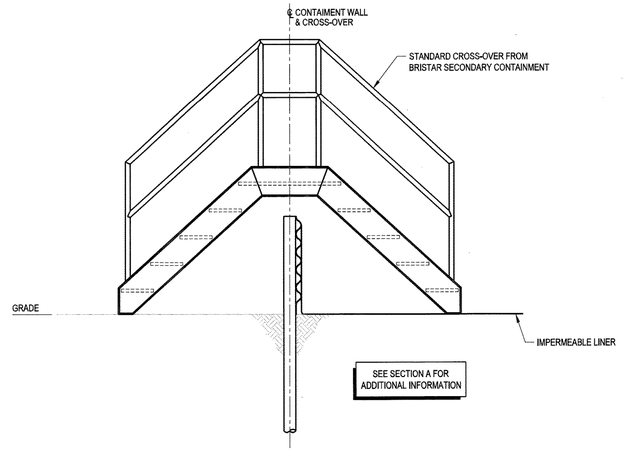

B — SECTION
SCALE: 1/2"=1'-0"

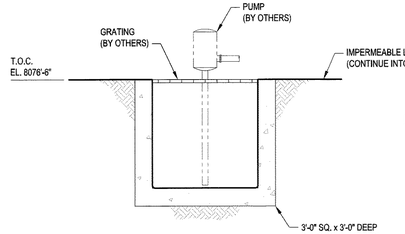

C — SECTION
SCALE: 1/2"=1'-0"

COLORADO LICENSED PROFESSIONAL ENGINEER — KEITH L. HOUGHTON — 47701 — 8/12/13

NOTES:

1. SEE DRAWINGS 13041-SC-001 AND 13041-SC-002 FOR GENERAL NOTES AND STANDARD DETAILS.
2. SEE DRAWING 13041-CE-0101 FOR TANK AND SUMP LOCATION AND ORIENTATION.
3. ALL THE COMPONENTS AND LINER INSTALLATION LAYERS OF THE CONTAINMENT SYSTEM SHALL BE PER BRISTAR SECONDARY CONTAINMENT'S SPECIFICATION.
4. PROVIDE CONTINUOUS CONNECTIONS AT ALL SEAMS PER MANUFACTURERS RECOMMENDATIONS.
5. CONTAINMENT WALLS, SUPPORT POST DIAMETER, HEIGHT, EMBEDMENT SPACING AND CONFIGURATION BY BRISTAR SECONDARY CONTAINMENT. SEE DRAWINGS FOR SPECIFIED SYSTEM.
6. LEVEL GRADE AT AND AROUND CONTAINMENT.
7. REFERENCE STANDARD PIPING DRAWINGS FOR FIELD FIT SUPPORTS OVER PRIMARY CONTAINMENT WALL.

This document is copyrighted and is an instrument of service by Samuel Engineering (SE). It was prepared solely for the Owner's/Client's use on this project only. Use, copy or disclosure of any information shown, in whole or in part, without SE's consent, is strictly prohibited, is a copyright breach and may be prosecuted. Any unauthorized reuse shall be at the sole risk of the user.

DWG NO.	DESCRIPTION
	REFERENCE DRAWINGS

NO.	DESCRIPTION	DATE	BY
	REVISIONS		

NO.	DESCRIPTION	DATE	BY
D	RE-ISSUED FOR PERMIT	12/20/2013	KLH
C	ISSUED FOR PERMIT	10/18/2013	KLH
B	REISSUED FOR CLIENT REVIEW	9/4/2013	KLH
A	ISSUED FOR CLIENT REVIEW	8/27/2013	KLH

REVISIONS

		DATE
SCALE:	AS NOTED	
DESIGNED:	J. McKENDRY	8/14/2013
DRAWN:	K. HOUGHTON	8/14/2013
CHECKED:		
APPROVED:		
APPROVED:		

CLIENT: BERRY PETROLEUM COMPANY

LOCATION: GARFIELD COUNTY, CO

Samuel Engineering
We Provide Solutions
8450 E. Crescent Parkway, Suite 200
Greenwood Village, CO 80111
Phone: 303.714.4840
Fax: 303.714.4800

TITLE
HOUSE LOG TANK FACILITY
STRUCTURAL CONCRETE
TANK CONTAINMENT
PLAN AND SECTIONS

PROJECT NO.
13041-01

DRAWING NUMBER
13041-SC-100

REV. D

S:\Projects\13041-01_Hynes_Log_Tank_Facility\Civil\Structural\Concrete\Drawings\13041-SC-100.dwg
Keith Houghton
Friday, December 20, 2013 10:12:53 AM