PROPOSED WELLBORE SCHEMATIC

Well Name:	**State Antelope 24-21-16XRLNC**
API Number:	**05-123-42696-00**
Legal Location:	**SE 1/4, SW 1/4 of Section 21, T5N, R62W, 6th PM**
County:	**Weld County**
Date:	**February 9, 2016**

CEMENT

FORMATION

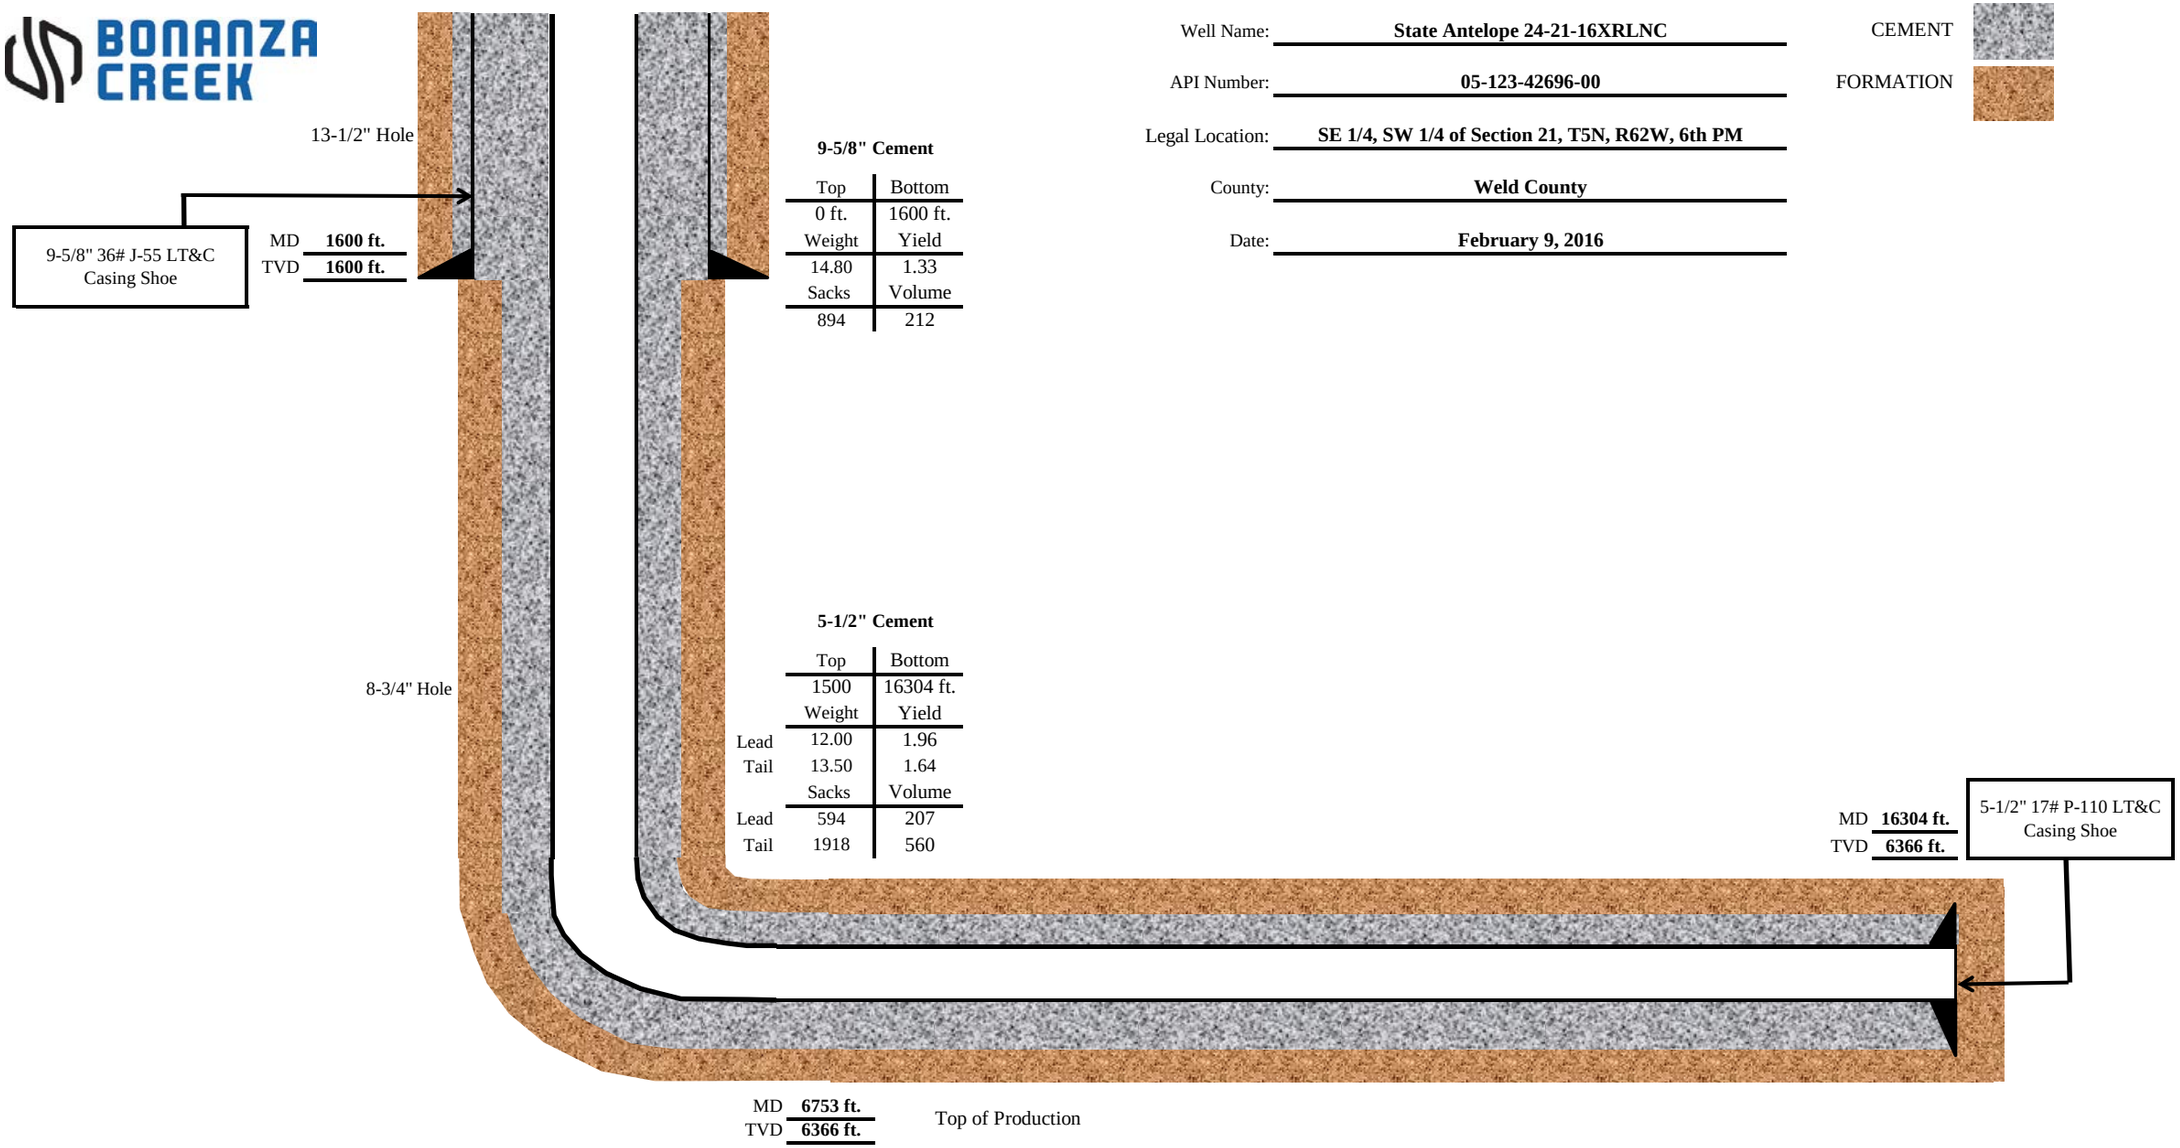

9-5/8" Cement

Top	Bottom
0 ft.	1600 ft.
Weight	Yield
14.80	1.33
Sacks	Volume
894	212

5-1/2" Cement

	Top	Bottom
	1500	16304 ft.
	Weight	Yield
Lead	12.00	1.96
Tail	13.50	1.64
	Sacks	Volume
Lead	594	207
Tail	1918	560