T5S, R64W, 6th P.M.

LEGEND:


= 90° SYMBOL

= PROPOSED WELLHEAD.

= PRODUCTION INTERVAL.

= TARGET BOTTOM HOLE.

= SECTION CORNERS LOCATED. (NAD 83)

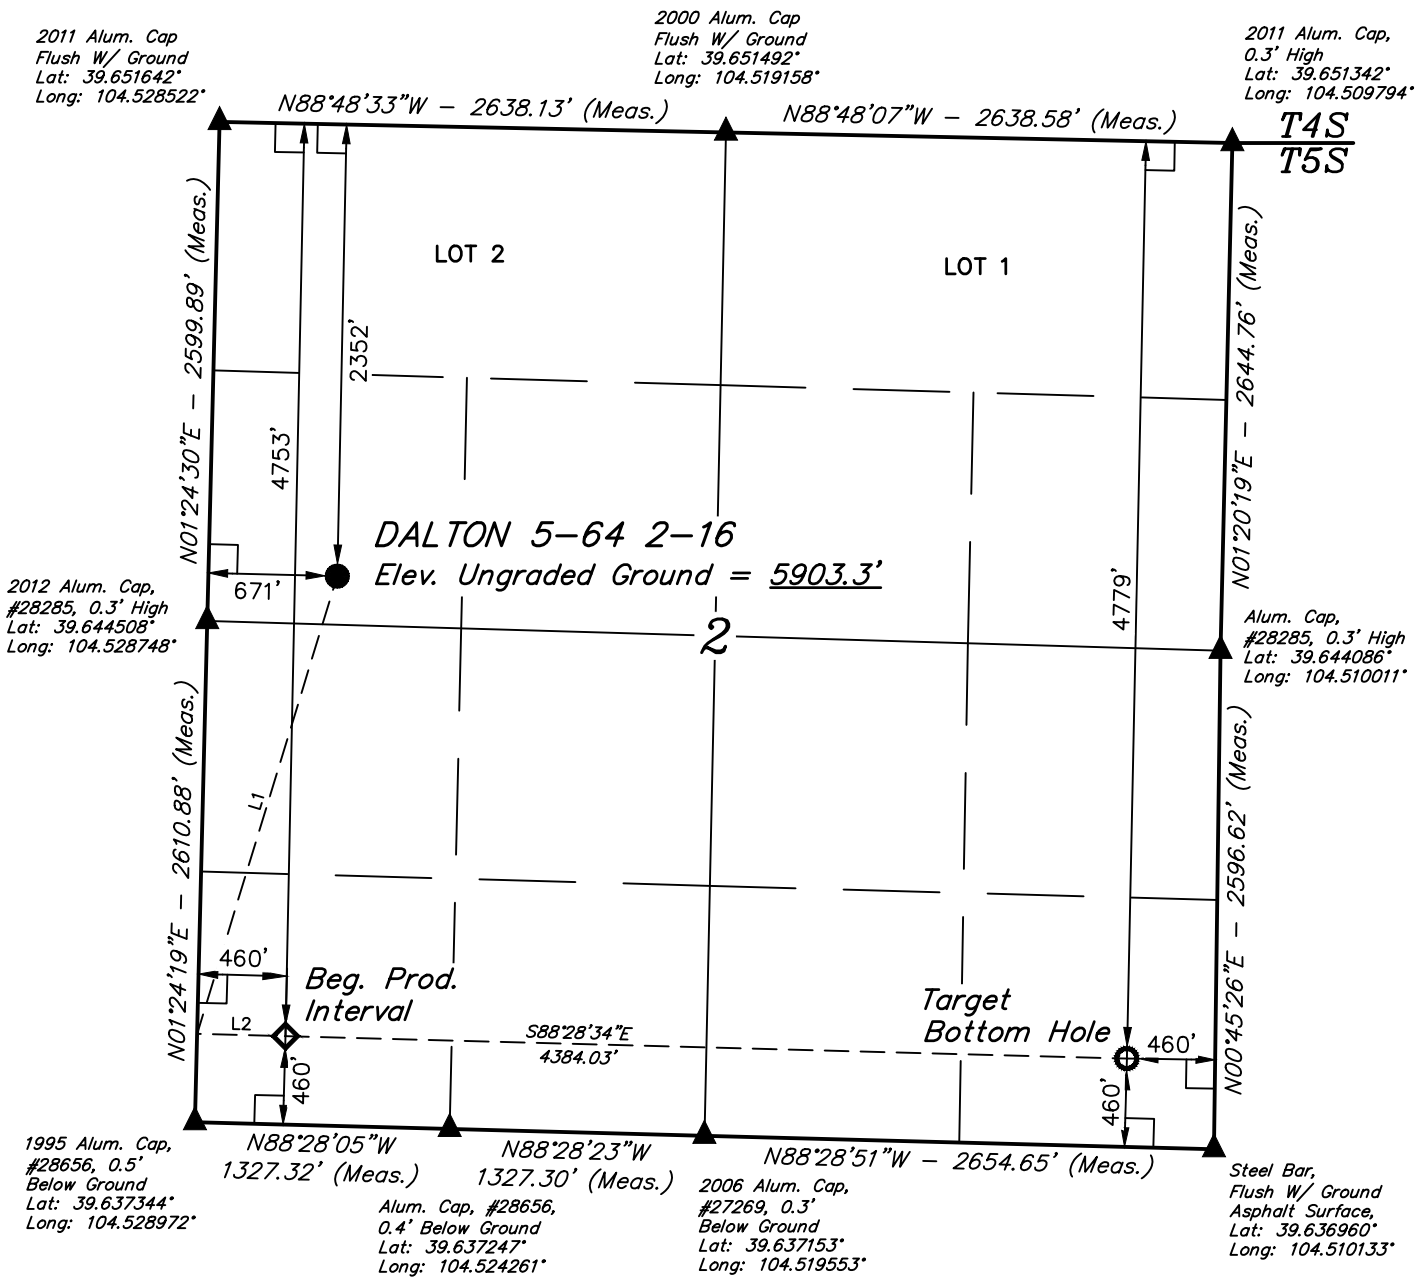

LINE TABLE		
LINE	DIRECTION	LENGTH
L1	S17°01'11"W	2492.92'
L2	S88°28'34"E	460.00'

1000' 500' 0' 1000'

PDOP = 1.5

SURFACE LOCATION 2352' FNL 671' FWL	BEG. PROD. INTERVAL 4753' FNL 460' FSL 460' FWL	TARGET BOTTOM HOLE 4779' FNL 460' FSL 460' FEL
NAD 83 (SURFACE LOCATION)	**NAD 83 (BEG. PROD. INTERVAL)**	**NAD 83 (TARGET BOTTOM HOLE)**
LATITUDE = 39°38'42.54" (39.645150)	LATITUDE = 39°38'18.86" (39.638572)	LATITUDE = 39°38'17.72" (39.638256)
LONGITUDE = 104°31'34.84" (104.526344)	LONGITUDE = 104°31'38.28" (104.527300)	LONGITUDE = 104°30'42.28" (104.511744)
NAD 27 (SURFACE LOCATION)	**NAD 27 (BEG. PROD. INTERVAL)**	**NAD 27 (TARGET BOTTOM HOLE)**
LATITUDE = 39°38'42.59" (39.645164)	LATITUDE = 39°38'18.91" (39.638586)	LATITUDE = 39°38'17.77" (39.638269)
LONGITUDE = 104°31'32.97" (104.525825)	LONGITUDE = 104°31'36.41" (104.526781)	LONGITUDE = 104°30'40.40" (104.511222)
STATE PLANE NAD 83 (CO. CENTRAL)	**STATE PLANE NAD 83 (CO. CENTRAL)**	**STATE PLANE NAD 83 (CO. CENTRAL)**
N: 1661343.33 E: 3274178.46	N: 1658945.26 E: 3273935.03	N: 1658876.83 E: 3278317.21
STATE PLANE NAD 27 (CO. CENTRAL)	**STATE PLANE NAD 27 (CO. CENTRAL)**	**STATE PLANE NAD 27 (CO. CENTRAL)**
N: 661336.64 E: 2274332.20	N: 658938.61 E: 2274088.82	N: 658870.27 E: 2278470.96

CERTIFICATE

THIS IS TO CERTIFY THAT THE ABOVE PLAT WAS PREPARED FROM FIELD NOTES OF ACTUAL SURVEYS MADE BY ME OR UNDER MY SUPERVISION AND THAT THE SAME ARE TRUE AND CORRECT TO THE BEST OF MY KNOWLEDGE AND BELIEF.

COLORADO REGISTERED LAND SURVEYOR
JARED C. CHRISTOPHER
28285
PROFESSIONAL LAND SURVEYOR

REGISTERED LAND SURVEYOR
REGISTRATION NO. 28285
STATE OF COLORADO

04-20-17

REV: 1 04-18-17 C.C. (BHL CHANGE)

BASIS OF BEARINGS

BASIS OF BEARINGS IS A G.P.S. OBSERVATION

BASIS OF ELEVATION

BENCHMARK 374 LOCATED ON THE SECTION LINE BETWEEN SECTIONS 12 & 13, T5S, R64W, 6th. P.M., TAKEN FROM 1988 PUBLISHED DATUM BY THE UNITED STATES DEPARTMENT OF THE INTERIOR, GEOLOGICAL SURVEY AS BEING 6054.61 FEET.

N

UINTAH ENGINEERING & LAND SURVEYING

UELS, LLC
Corporate Office * 85 South 200 East
Vernal, UT 84078 * (435) 789-1017

BISON EXPLORATION

DALTON 5-64 2-16
SW 1/4 NW 1/4, SECTION 2, T5S, R64W, 6th P.M.
ARAPAHOE COUNTY, COLORADO

SURVEYED BY	JARED CHRISTOPHER, G.W.	04-05-17	**SCALE**
DRAWN BY	C.C.	04-12-17	1" = 1000'

WELL LOCATION PLAT