
T6S, R97W, 6th P.M.

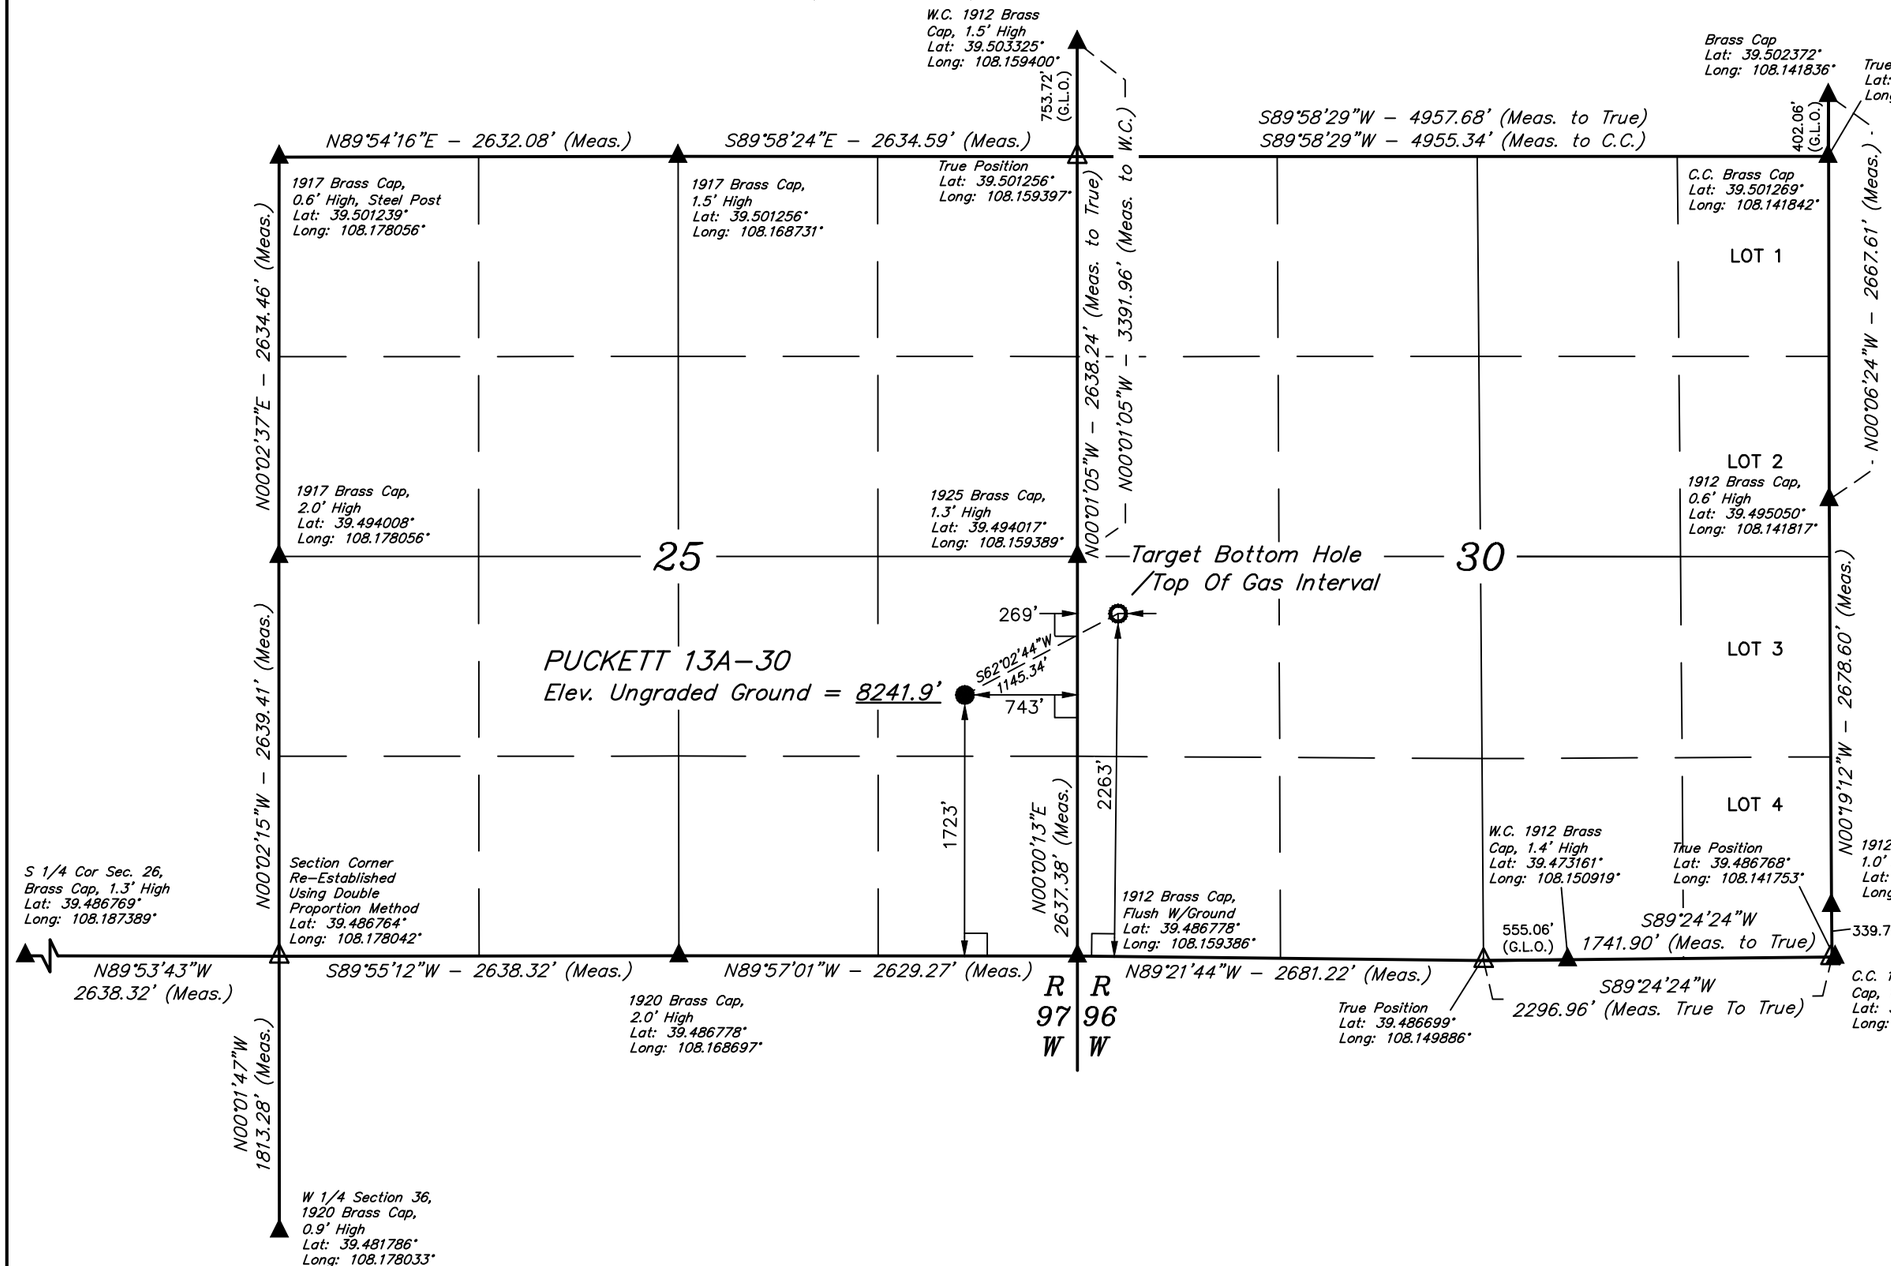

Caerus Oil & Gas LLC


PUCKETT 13A-30
NE 1/4 SE 1/4, SECTION 25, T6S, R97W, 6th P.M.
GARFIELD COUNTY, COLORADO

BASIS OF BEARINGS

BASIS OF BEARINGS IS A G.P.S. OBSERVATION

BASIS OF ELEVATION

SPOT ELEVATION AT THE NORTHWEST CORNER OF SECTION 30, T5S, R95W, 6th P.M. TAKEN FROM THE FORKED GULCH QUADRANGLE, COLORADO, GARFIELD COUNTY, 7.5 MINUTE SERIES (TOPOGRAPHICAL MAP) PUBLISHED BY THE UNITED STATES DEPARTMENT OF THE INTERIOR, GEOLOGICAL SURVEY. SAID ELEVATION IS MARKED AS BEING 5966 FEET.

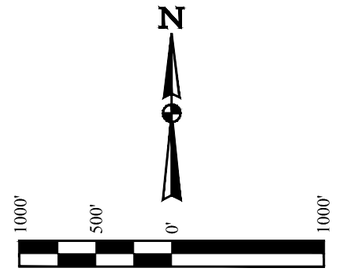

CERTIFICATE

THIS IS TO CERTIFY THAT THE ABOVE PLAT WAS PREPARED AND LOCATION AS SHOWN WAS STAKED ON THE GROUND FROM FIELD NOTES OF ACTUAL SURVEYS MADE BY ME OR UNDER MY SUPERVISION AND THAT THE SAME ARE TRUE AND CORRECT TO THE BEST OF MY KNOWLEDGE AND BELIEF.

Harold Marshall

REGISTERED LAND SURVEYOR
REGISTRATION NO. 37810
STATE OF COLORADO

05-10-18

COLORADO LICENSED HAROLD D. MARSHALL 37810 PROFESSIONAL LAND SURVEYOR

REV: 1	05-02-18	Z.T.	(ADD TGI & BHL CHANGE)

PDOP = 1.3

NAD 83 (SURFACE LOCATION)	NAD 83 (TARGET BOTTOM HOLE/TGI)
LATITUDE = 39°29'29.42" (39.491506)	LATITUDE = 39°29'34.73" (39.492981)
LONGITUDE = 108°09'43.27" (108.162019)	LONGITUDE = 108°09'30.37" (108.158436)
NAD 27 (SURFACE LOCATION)	**NAD 27 (TARGET BOTTOM HOLE/TGI)**
LATITUDE = 39°29'29.50" (39.491528)	LATITUDE = 39°29'34.81" (39.493003)
LONGITUDE = 108°09'40.98" (108.161383)	LONGITUDE = 108°09'28.08" (108.157800)
UTM NAD 27 (ZONE 12)	**UTM NAD 27 (ZONE 12)**
N: 14353523.67 E: 2441323.03	N: 14354092.81 E: 2442317.01

LEGEND:

- = 90° SYMBOL
- = PROPOSED WELLHEAD.
- = TARGET BOTTOM HOLE. /TOP OF GAS INTERVAL.
- = SECTION CORNERS LOCATED. (NAD 83)
- = SECTION CORNERS RE–ESTABLISHED. (Not Set on Ground.) (NAD 83)

UINTAH ENGINEERING & LAND SURVEYING

UELS, LLC
Corporate Office * 85 South 200 East
Vernal, UT 84078 * (435) 789-1017

SURVEYED BY	DATE		
BRANDEN BOX, B.B.	12-08-15		
DRAWN BY	DATE		
C.D.L.	01-06-16		
SCALE	1" = 1000'		

WELL LOCATION PLAT