
T10N, R59W, 6th P.M.

LEGEND:

- = 90° SYMBOL
- = PROPOSED WELLHEAD.
- = PRODUCTION INTERVAL
- = TARGET BOTTOM HOLE.
- = SECTION CORNERS LOCATED. (NAD 83)

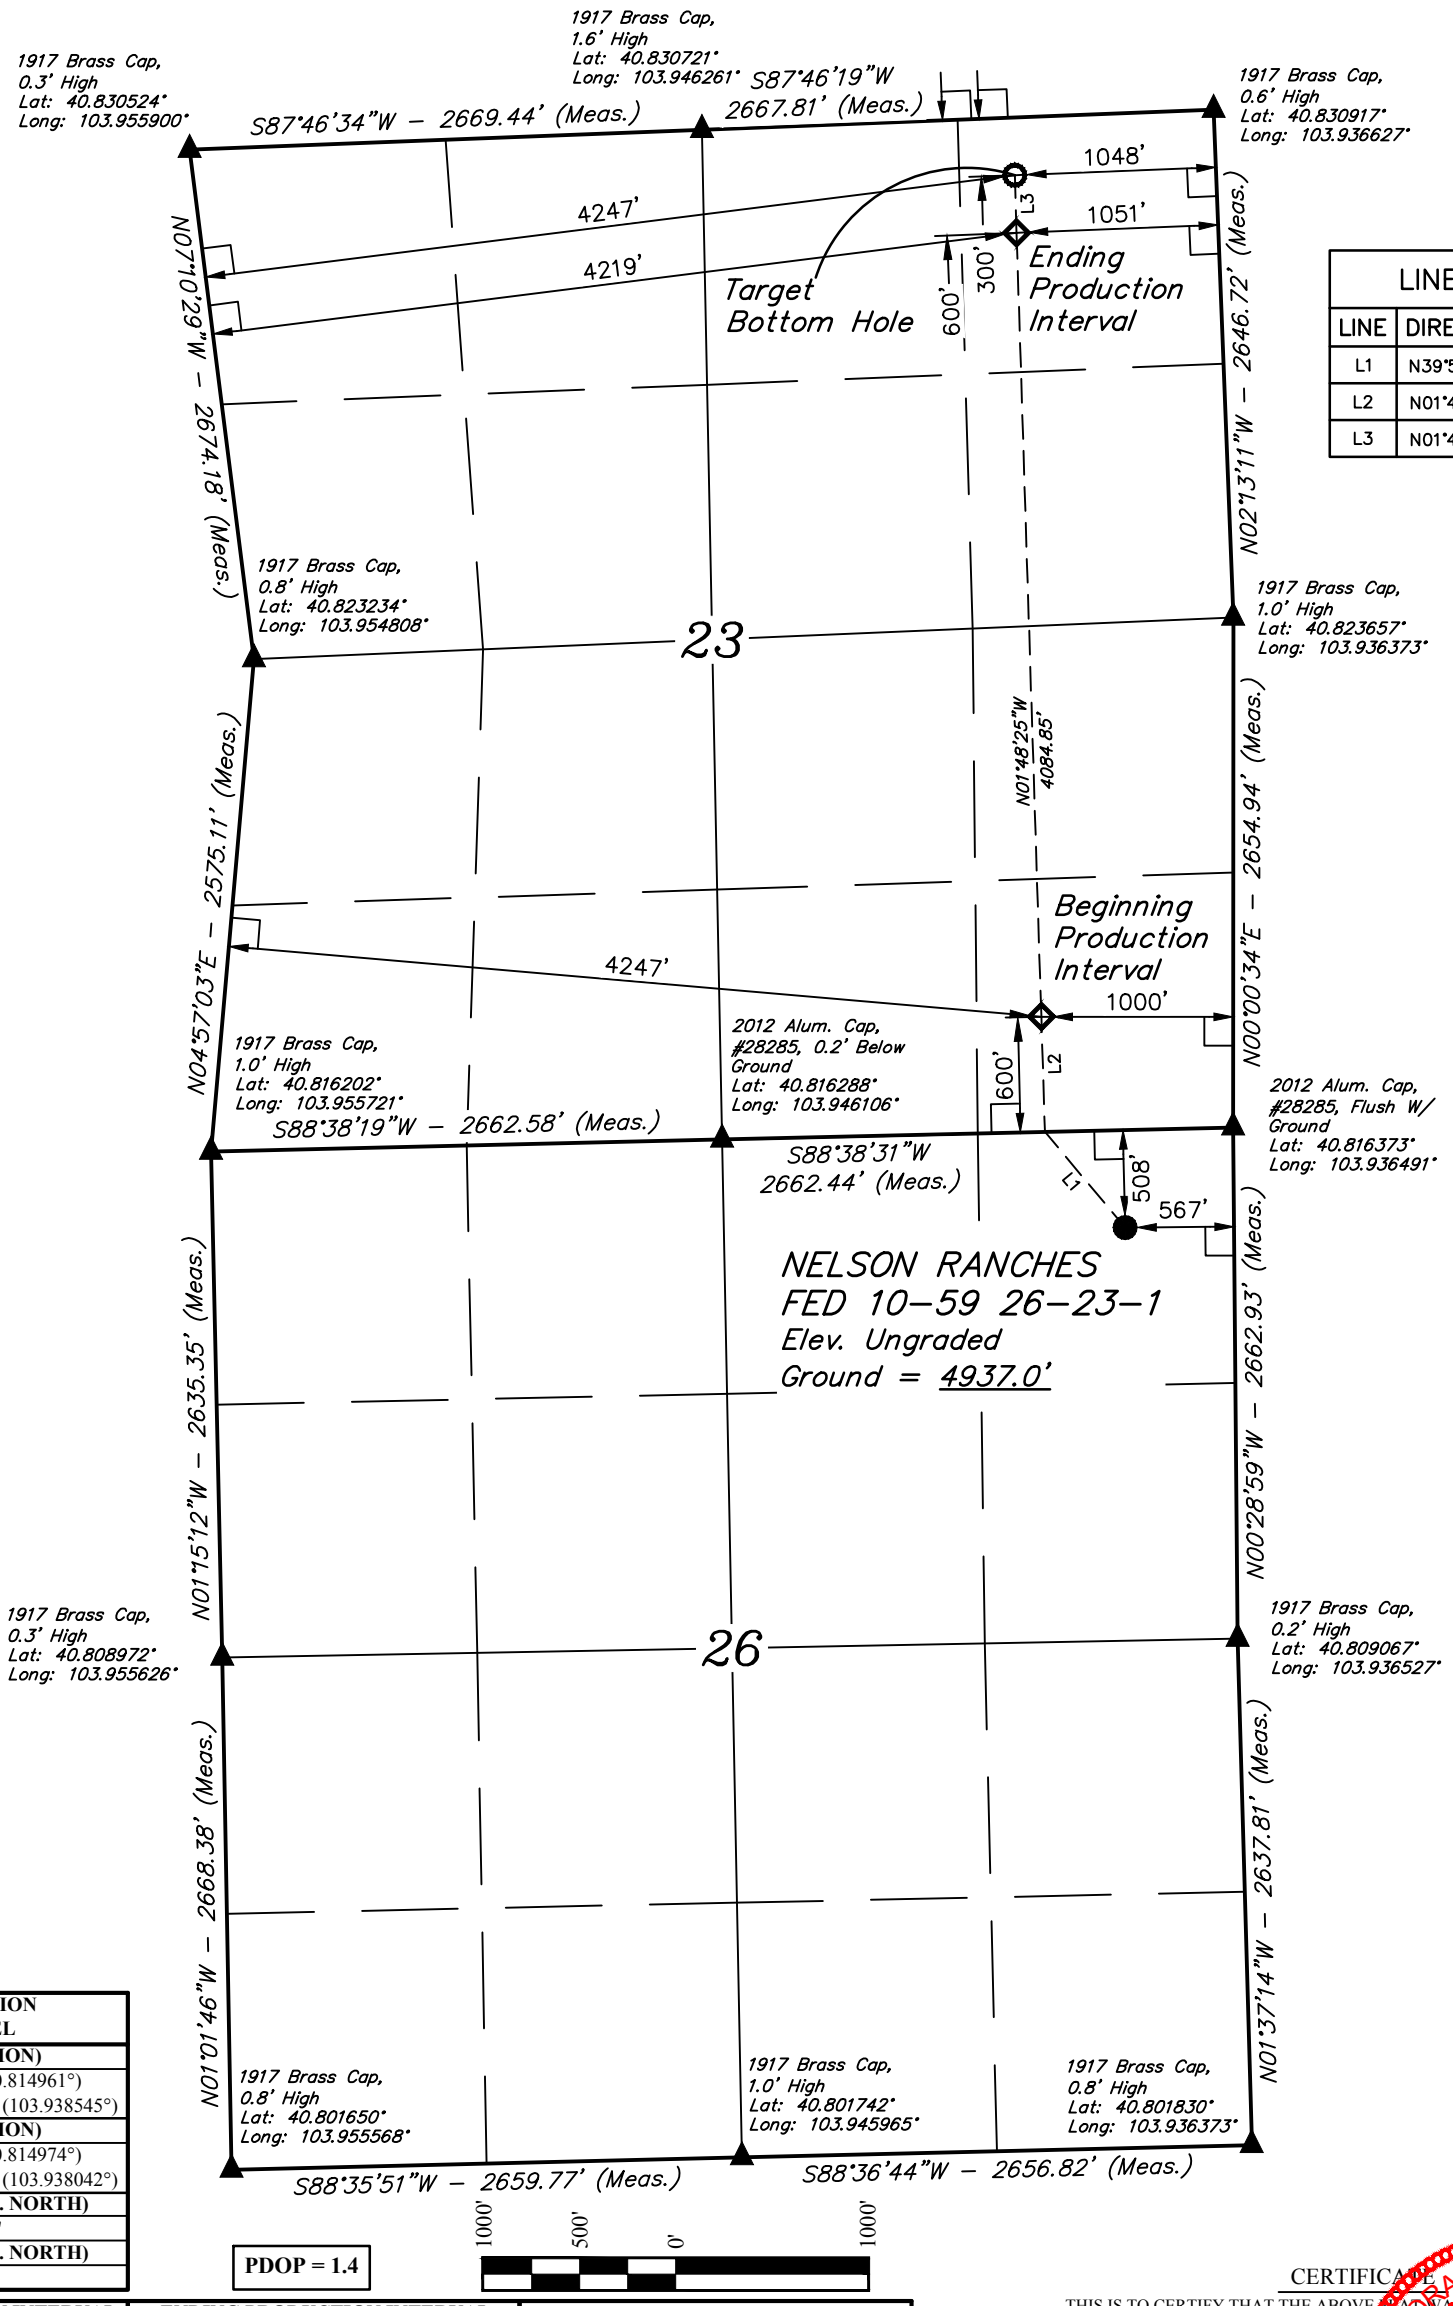

LINE TABLE		
LINE	DIRECTION	LENGTH
L1	N39°59'44"W	650.71'
L2	N01°48'25"W	600.02'
L3	N01°48'25"W	300.01'

PDOP = 1.4

SURFACE LOCATION 508' FNL 567' FEL
NAD 83 (SURFACE LOCATION)
LATITUDE = 40°48'53.86" (40.814961°)
LONGITUDE = 103°56'18.76" (103.938545°)
NAD 27 (SURFACE LOCATION)
LATITUDE = 40°48'53.91" (40.814974°)
LONGITUDE = 103°56'16.95" (103.938042°)
STATE PLANE NAD 83 (CO. NORTH)
N: 1543542.75' E: 3432196.88'
STATE PLANE NAD 27 (CO. NORTH)
N: 543540.74' E: 2432347.65'

BEGINNING PRODUCTION INTERVAL 600' FSL 1000' FEL 4247' FWL	ENDING PRODUCTION INTERVAL 600' FNL 1051' FEL 4219' FWL	TARGET BOTTOM HOLE 300' FNL 1048' FEL 4247' FWL
NAD 83 (BEG. PROD. INTERVAL)	**NAD 83 (ENDING PROD. INTERVAL)**	**NAD 83 (TARGET BOTTOM HOLE)**
LATITUDE = 40°49'04.76" (40.817988°)	LATITUDE = 40°49'45.10" (40.829194°)	LATITUDE = 40°49'48.06" (40.830017°)
LONGITUDE = 103°56'24.27" (103.940076°)	LONGITUDE = 103°56'25.31" (103.940363°)	LONGITUDE = 103°56'25.38" (103.940384°)
NAD 27 (BEG. PROD. INTERVAL)	**NAD 27 (ENDING PROD. INTERVAL)**	**NAD 27 (TARGET BOTTOM HOLE)**
LATITUDE = 40°49'04.81" (40.818002°)	LATITUDE = 40°49'45.15" (40.829208°)	LATITUDE = 40°49'48.11" (40.830031°)
LONGITUDE = 103°56'22.46" (103.939573°)	LONGITUDE = 103°56'23.50" (103.939860°)	LONGITUDE = 103°56'23.57" (103.939881°)
STATE PLANE NAD 83 (CO. NORTH)	**STATE PLANE NAD 83 (CO. NORTH)**	**STATE PLANE NAD 83 (CO. NORTH)**
N: 1544638.20' E: 3431753.85'	N: 1548718.94' E: 3431602.65'	N: 1549018.65' E: 3431591.55'
STATE PLANE NAD 27 (CO. NORTH)	**STATE PLANE NAD 27 (CO. NORTH)**	**STATE PLANE NAD 27 (CO. NORTH)**
N: 544636.18' E: 2431904.59'	N: 548716.91' E: 2431753.36'	N: 549016.61' E: 2431742.25'

CERTIFICATE

THIS IS TO CERTIFY THAT THE ABOVE PLAT WAS PREPARED FROM FIELD NOTES OF ACTUAL SURVEYS MADE BY ME OR UNDER MY SUPERVISION AND THAT THE SAME ARE TRUE AND CORRECT TO THE BEST OF MY KNOWLEDGE AND BELIEF.

STATE OF COLORADO REGISTERED PROFESSIONAL LAND SURVEYOR 28285 05-04-18

REGISTERED LAND SURVEYOR
REGISTRATION NO. 28285
STATE OF COLORADO

BASIS OF BEARINGS
TRANSVERSE MERCATOR PROJECTION WITH A CENTRAL MERIDIAN OF W105°00'00".

BASIS OF ELEVATION
OPUS SOLUTION GENERATED NAVD 88

UINTAH ENGINEERING & LAND SURVEYING

UELS, LLC
Corporate Office * 85 South 200 East
Vernal, UT 84078 * (435) 789-1017

N

BISON OIL & GAS II

NELSON RANCHES FED 10-59 26-23-1
NE 1/4 NE 1/4, SECTION 26, T10N, R59W, 6th P.M.
WELD COUNTY, COLORADO

SURVEYED BY	JAMES FRESHWATER, N.W.	04-06-18	SCALE
DRAWN BY	C.IVIE	04-10-18	1" = 1000'

WELL LOCATION PLAT