
WELLBORE SCHEMATIC

CURRENT

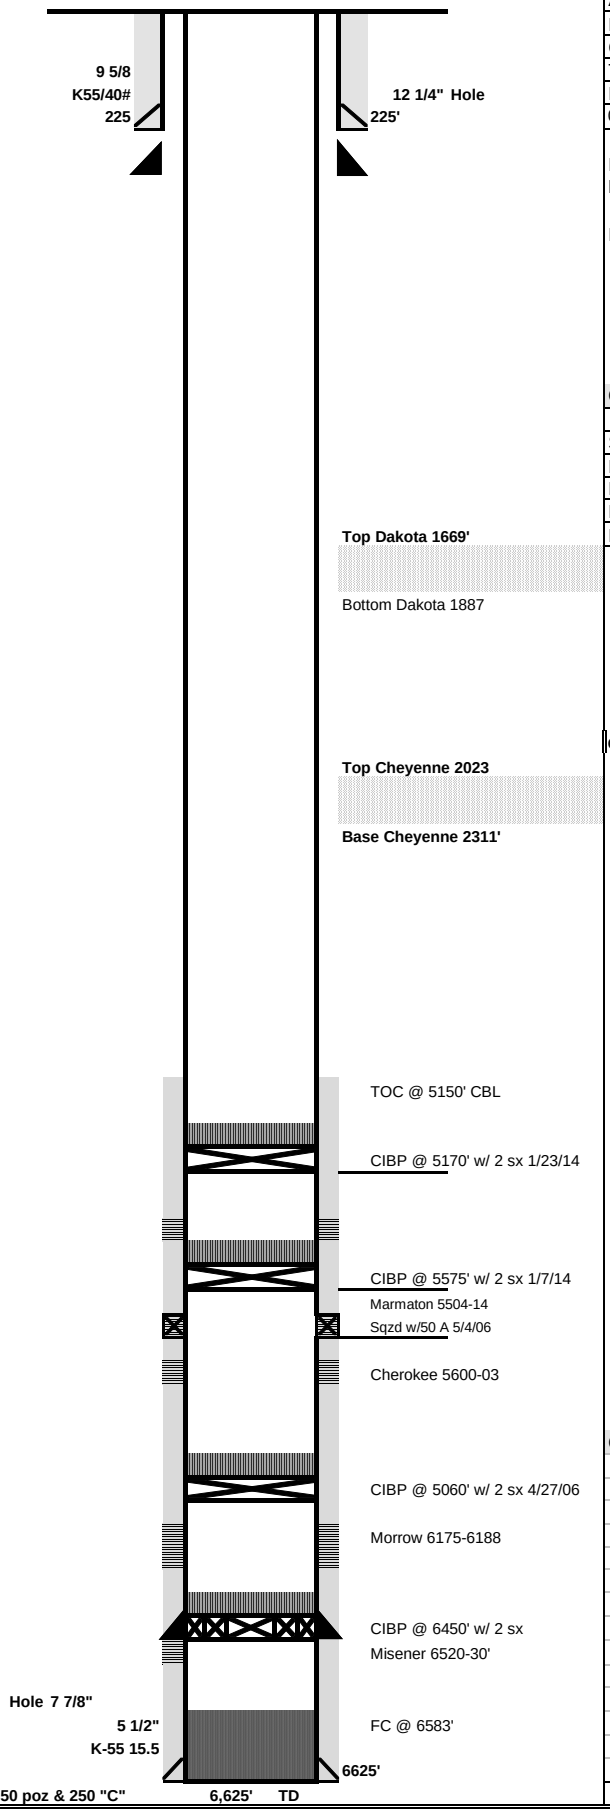

Citation Oil & Gas Corp.

Lease:	**Bledsoe 14-30**			Well No.	**1**
API No.	05-017-06378				
Location:	SW/SW Sec. 30 T12S R50W				
County:	Cheyenne	State:	CO.	Field:	Bledsoe Ranch
TD	6625'	GL	4801'	Spud Date:	
PBTD	5160'	KB	4811'	Comp Date:	7/8/1983
Current Perfs/OH:	NONE			Current Zone:	NONE

Latitude: 38.9685105
Longitude: -103.0490167

PDOP: 2.9 05/16/09 Joseph Dugan

Casing Breakdown

	Size	Grade / Wt	Depth		Cement
Surface	9 5/8	K55/40#	225'	12 1/4"	225
Production	5 1/2"	K-55 15.5	6625'	7 7/8"	150 poz & 250 "C"
Liner					
Liner					
Liner					

1669	2023
Dakota	Cheyenne
1887	2211


Cmt Top

Comments

PREPARED BY: LL UPDATED: 6/10/2019

WELLBORE SCHEMATIC

PROPOSED

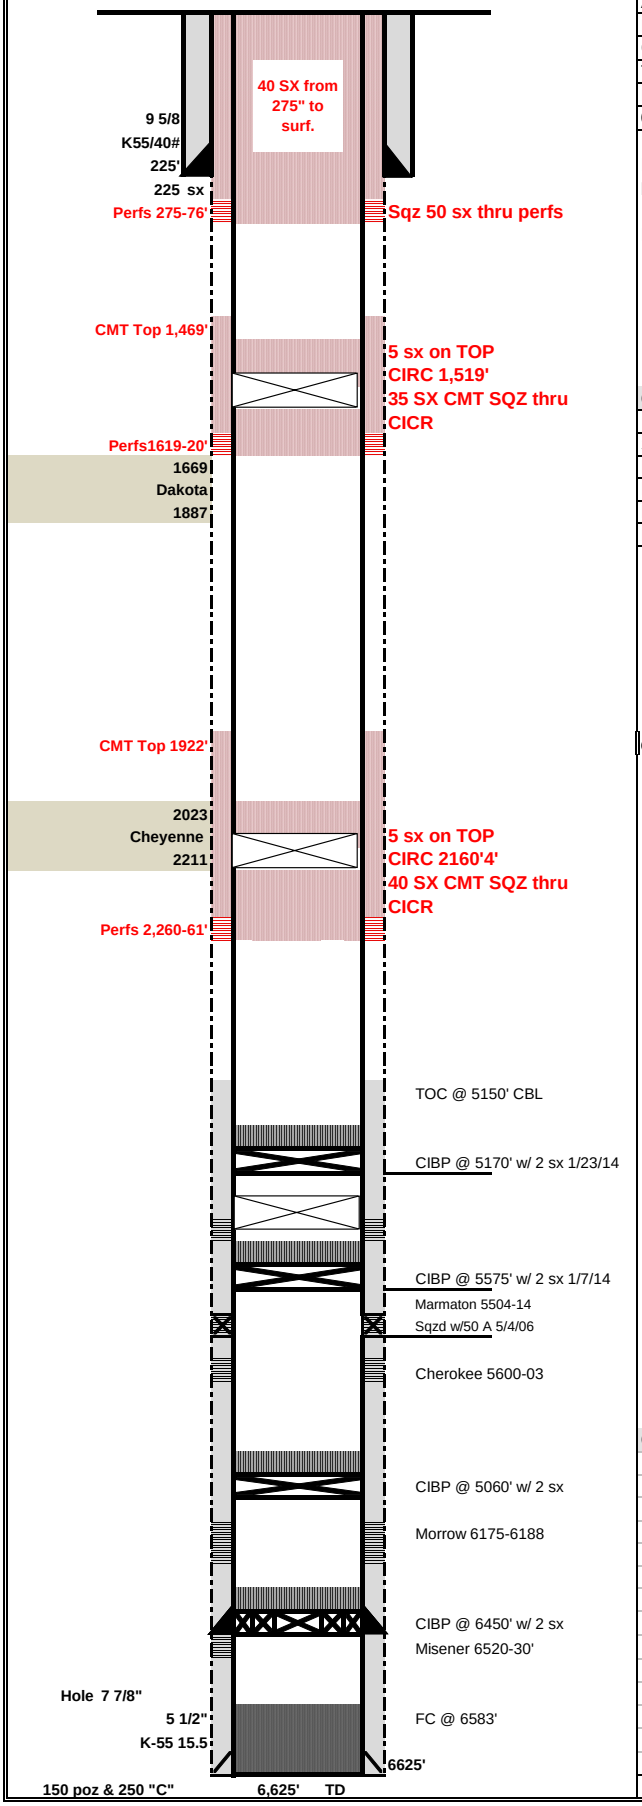

Citation Oil & Gas Corp.

Lease:	**Bledsoe 14-30**			Well No.	**1**
API No.	05-017-06378				
Location:	SW/SW Sec. 30 T12S R50W				
County:	Cheyenne	State:	CO.	Field:	Bledsoe Ranch
TD	6625'	GL	4801'	Spud Date:	
PBTD	5160'	KB	4811'	Comp Date:	7/8/1983
Current Perfs/OH:	NONE			Current Zone:	NONE

Latitude: **38.9685105**
Longitude: -103.0490167

PDOP: 2.9 05/16/09 Joseph Dugan

Casing Breakdown

	Size	Grade / Wt	Depth		Cement
Surface	9 5/8	K55/40#	225'	12 1/4"	225
Production	5 1/2"	K-55 15.5	6625'	7 7/8"	150 poz & 250 "C"
Liner					
Liner					
Liner					

1669 Dakota 1887

2023 Cheyenne 2211

Cmt Top

Total Cmt 218 sx

Comments

PREPARED BY:	LL	UPDATED:	6/10/2019