MARATHON OIL CO. CROW VALLEY 7-62-24-2H

LOCATED WITHIN THE NE1/4 NW1/4, SECTION 24, T7N, R62W
OF THE 6TH P.M., WELD COUNTY, COLORADO

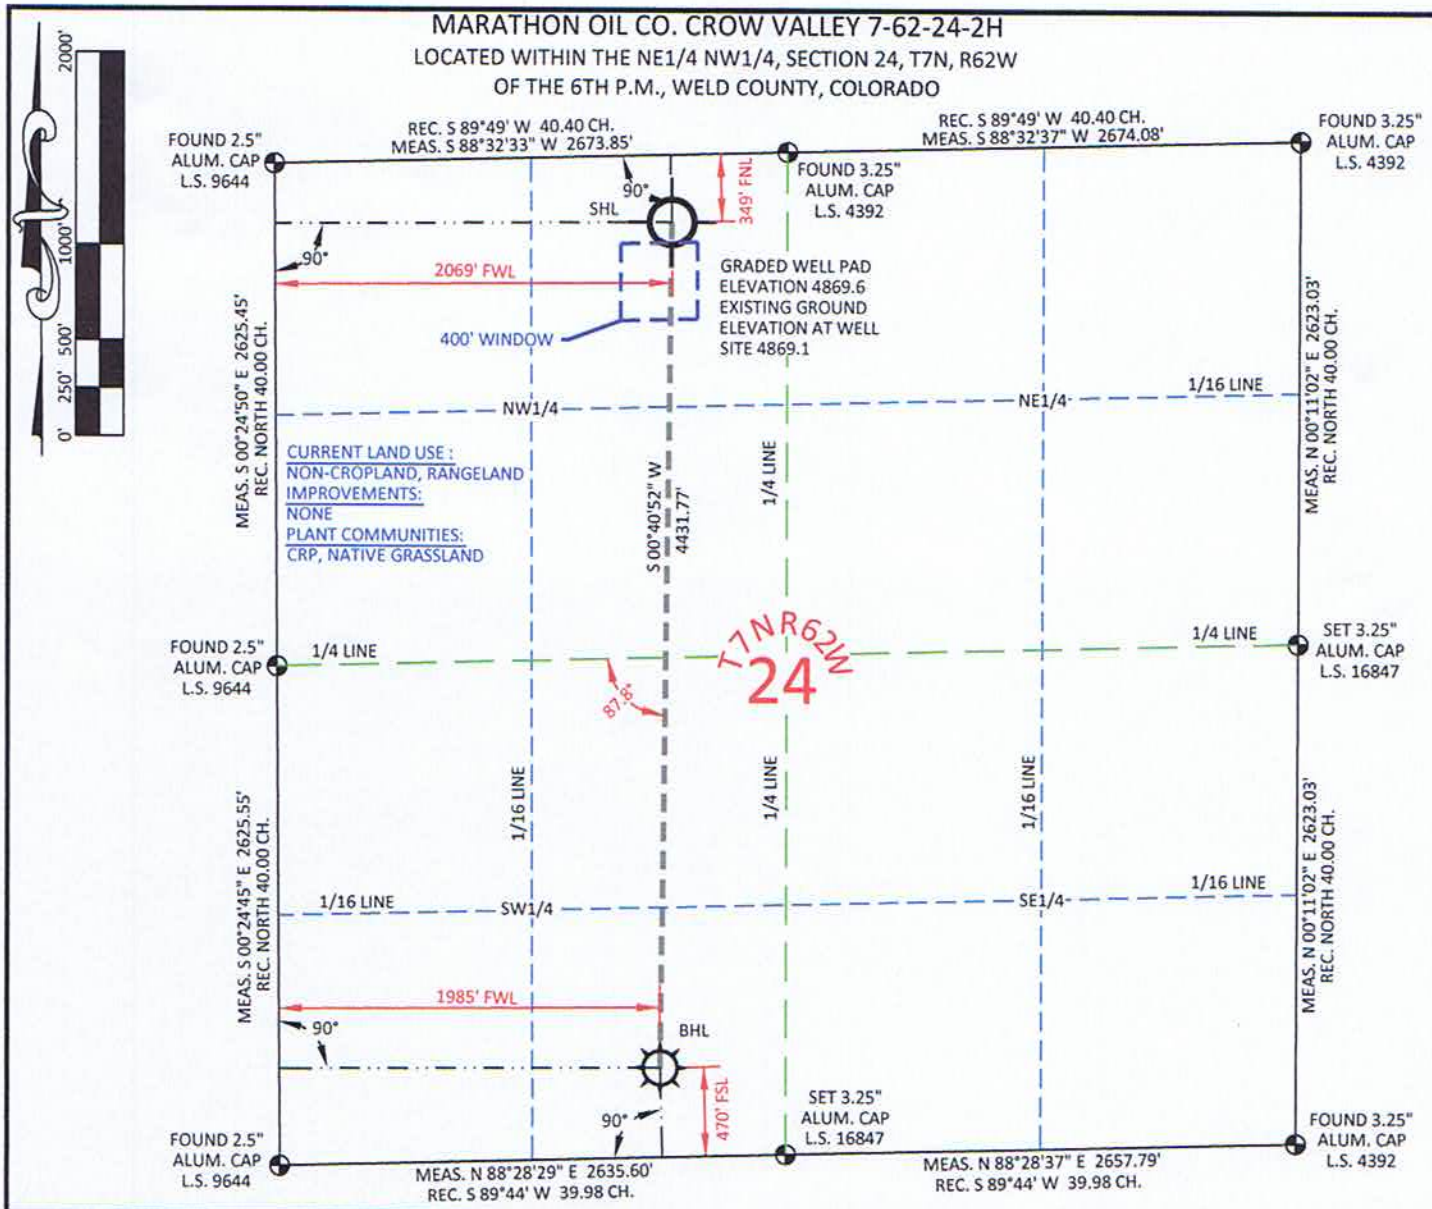

SURFACE HOLE LOCATION

GEOGRAPHIC DEC. DEG. NAD 83	LAT.	40.566060°
	LONG.	104.271720°
GEOGRAPHIC DEC. DEG. NAD 27	LAT.	40.566077°
	LONG.	104.271215°
GEOGRAPHIC DEG. MIN. SEC. NAD 83	LAT.	40°33'57.82"
	LONG.	104°16'18.19"
GEOGRAPHIC DEG. MIN. SEC. NAD 27	LAT.	40°33'57.88"
	LONG.	104°16'16.37"
STATE PLANE CO. NORTH NAD 83	NORTH	1451420.12
	EAST	3341239.75
STATE PLANE CO. NORTH NAD 27	NORTH	451420.24
	EAST	2341389.13

FOOTAGE: 2069' FWL - 349' FNL

BOTTOM HOLE LOCATION

GEOGRAPHIC DEC. DEG. NAD 83	LAT.	40.553899°
	LONG.	104.272131°
GEOGRAPHIC DEC. DEG. NAD 27	LAT.	40.553916°
	LONG.	104.271625°
GEOGRAPHIC DEG. MIN. SEC. NAD 83	LAT.	40°33'14.04"
	LONG.	104°16'19.67"
GEOGRAPHIC DEG. MIN. SEC. NAD 27	LAT.	40°33'14.10"
	LONG.	104°16'17.85"
STATE PLANE CO. NORTH NAD 83	NORTH	1446988.66
	EAST	3341187.07
STATE PLANE CO. NORTH NAD 27	NORTH	446988.86
	EAST	2341336.50

FOOTAGE: 1985' FWL - 470' FSL

MEASURE DATE	INSTRUMENT OPERATOR	PDOP	SHL GRND ELEV.
11/03/2011	ALAN BLATTEL	2.5	4869.1

I, Rodney A. Walters, Professional Land Surveyor, CO PLS #16847 hereby certify that (in accordance with a request from Anna Walls with Marathon Oil Co, 5555 San Felipe, Houston, TX 77056) I and or personnel under my direction made a survey on the 3rd day of November 2011, for the Surface Hole Location and Elevation of Marathon Oil Co. Crow Valley 7-62-24-2H being located in the NE1/4 NW1/4, Section 24 T7N, R62W, and the Bottom Hole Location being located in the SE1/4 SW1/4 of Section 24, T7N, R62W, both being of the 6th P.M., Weld County, State of Colorado.

- All bearings and distances are **GRID,** based on the Colorado State Plane Coordinate System, North Zone, North American Datum 1983 from GPS observations occupying a WHS control point (5/8"rebar) and having the Location and Elevation derived from an Opus Solution.
- Vertical Datum used is of NAVD 88.
- Record Bearings and Distances as shown are based on the General Land Office Survey plat approved on the 16th day of December 1872.

COLORADO LICENSED
RODNEY A. WALTERS
16847
11-16-11
PROFESSIONAL LAND SURVEYOR

~SEAL~

CONFIDENTIALITY NOTES:
The information contained in this plat is legally privileged and confidential information intended only for the use of the recipients. If you are not the intended recipients, you are hereby notified that any use, dissemination, distribution or copying of this information is strictly prohibited.

WILLIAM H. SMITH & ASSOCIATES P.C.
SURVEYING CONSULTANTS
550 EAST SECOND NORTH
GREEN RIVER, WY
PHONE: 307-875-3638
307-875-3639
www.whsmithpc.com

DRAWN BY: LAL	CHECKED BY: RAW
PROJECT NO: 762242H	JOB NO: 2011001
REVISIONS: 11/15/11 BHL TO 470	

LEGEND

- FOUND/SET CORNER
- CALCULATED CORNER
- NOTHING FOUND

LOCATION:

CROW VALLEY 7-62-24-2H
WITHIN THE NE1/4 NW1/4,
SECTION 24, T 7 N, R 62 W,
6TH PM.
WELD COUNTY,
COLORADO

MARATHON OIL COMPANY

PO BOX 3128, HOUSTON TX, 77253
5555 SAN FELIPE, HOUSTON TX, 77056

WELL LOCATION PLAT

SCALE: 1"=1000'	EXHIBIT "A"
DATE: 11/09/2011	SHEET 1 OF 1

\\CAD1-HP\Data\2011001_MOC_CHEYENNE_WELD\WELL_PLATS\Crow Valley 7-62-24-2H\Crow Valley 7-62-24-2H-WELL PLAT.dwg