WELL NAME:	**State 1**	**COUNTY:**	Weld	**SPUD:**	10/12/55
OPERATOR:	The Chicago Corp.	**STATE:**	Colorado	**P&A:**	11/7/55
COMP ZONE:	N/A	**API :**	05-123-05477	**GL:**	4,927'
LOCATION:	8N 60W S36 NE NW				

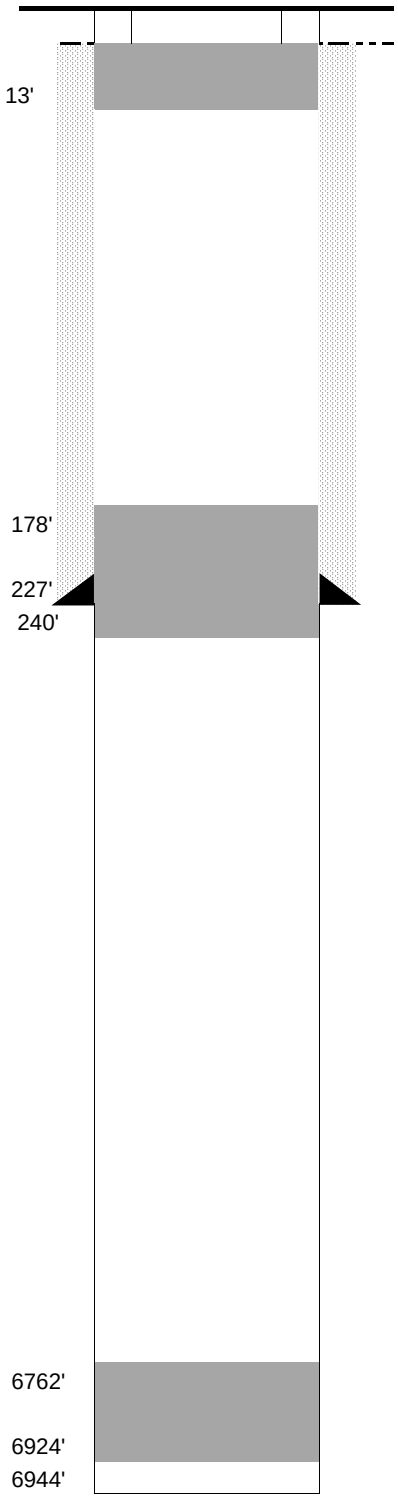

SURFACE CASING

DEPTH: 227' SIZE: 9.625" GRADE: _____ WT (#/ft): 32.3

CEMENT: 110 sx

COMMENTS: _____

PRODUCTION CASING

DEPTH: _____ SIZE: _____ GRADE: _____ WT (#/ft): _____

CEMENT: _____ TOC: _____

COMMENTS: _____

PERFS: _____ - _____ PROD ZONE 1: _____

PERFS: _____ - _____ ZONE 2: _____

PERFS: _____ - _____ ZONE 3:

PLUGGING REPORT

ZONE 1 CIBP: _____ CMT: _____ OTHER: _____

2 CIBP: _____ CMT: _____ OTHER: _____

3 CIBP: _____ CMT: _____ OTHER: _____

RECOVERED: _____ SIZE: _____

CMT 1: 6,924' - 6,762' COMMENT: 50 sx cement

CMT 2: 240' - 178' COMMENT: 25 sx cement

CMT 3: 13' - 0' COMMENT: 5 sx cement at surface

OTHER: _____

FORMATIONS:

NIOBRARA:	6,088'
FORT HAYS	6,339'
CARLILE	6,398'
D SAND	6,817'
D SILT	
J SAND	6,899'