
Lat40°, Inc. 6250 W. 10th Street, Unit 2, Greeley, CO 970-515-5294

WELL LOCATION CERTIFICATE

MTD 3N

SECTION: 23
TOWNSHIP: 7N
RANGE: 66W
6TH. P.M.
WELD COUNTY, CO

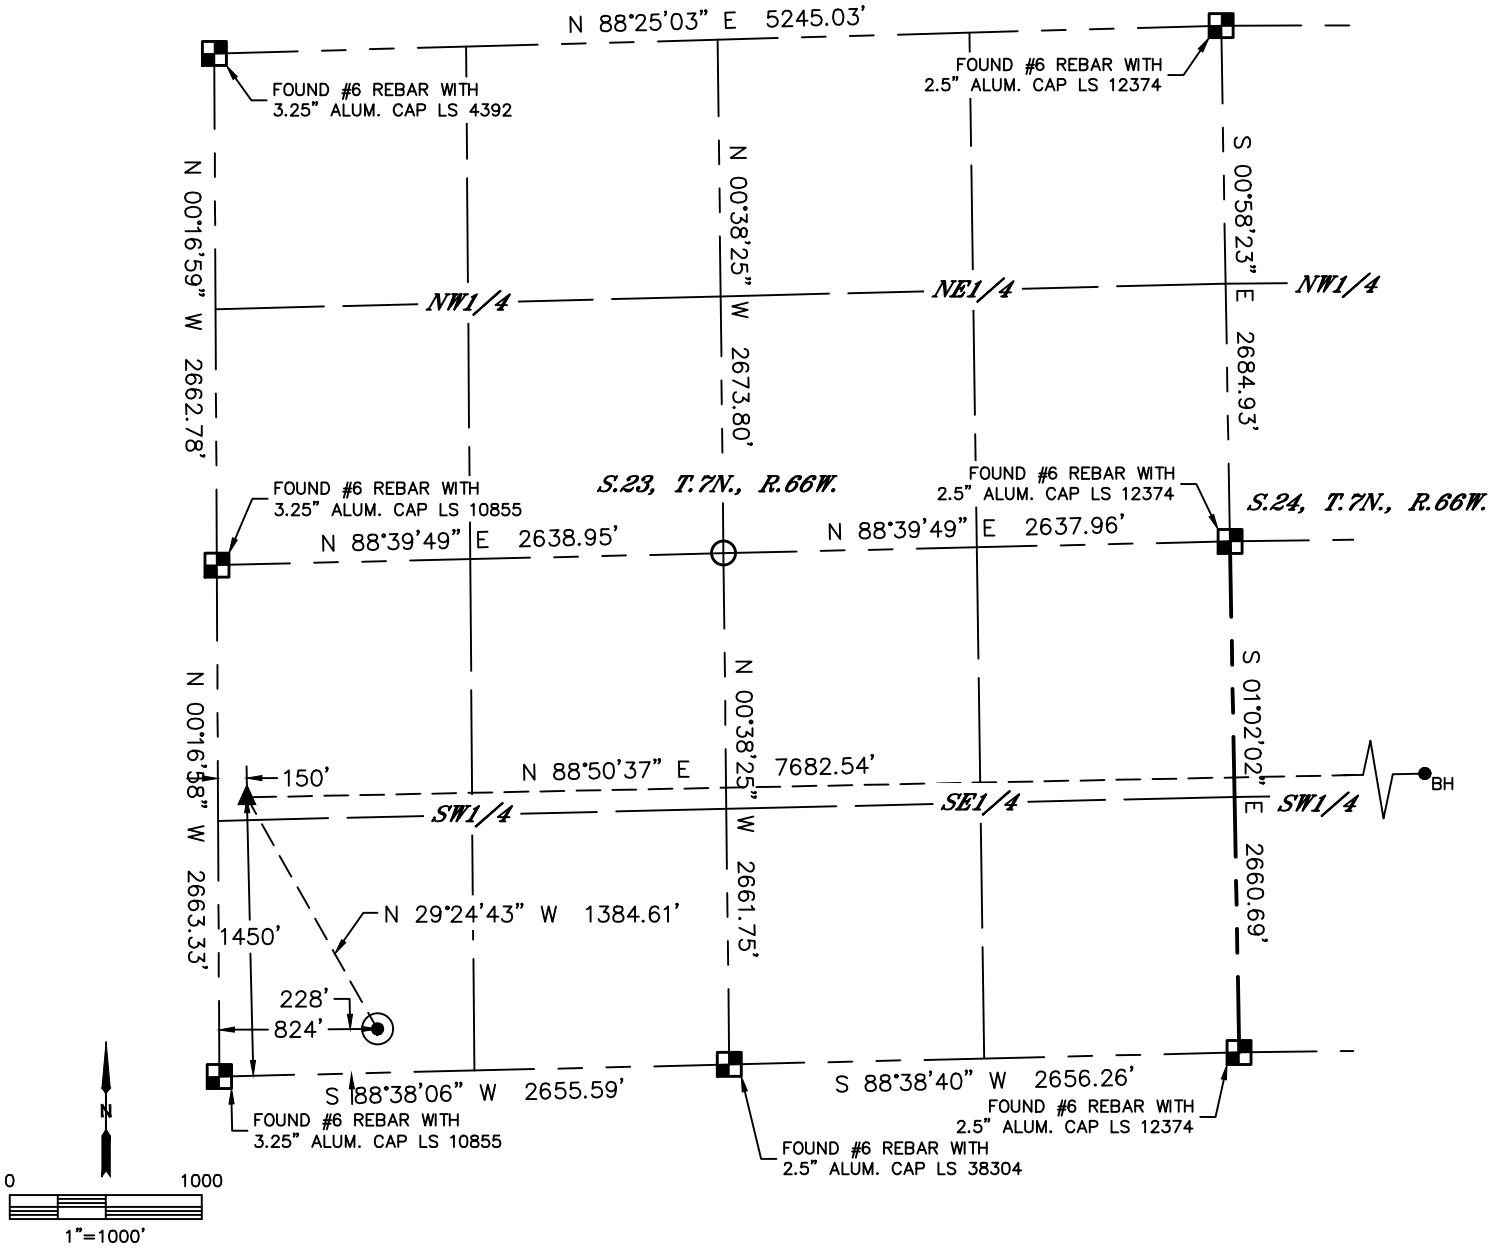

CLIENT: PDC ENERGY, INC.						LANDMAN: DARIN SPITZER			
INSTRUMENT OPERATOR: CASEY KOHOUT						SURVEY DATE: 1/16/2019		SURFACE USE: CROPLAND	
SHL FOOTAGE				SHL LAT °	SHL LONG °	SHL PDOP	SHL ELEV (FT.)	SHL 1/4/1/4	SHL S-T-R
228	FSL	824	FWL	40.55402	-104.75131	1.7	4903	SWSW	23-7-66

BHL FOOTAGE				BHL LAT °	BHL LONG °	BHL S-T-R	EP LAT °	EP LONG °	EP S-T-R
1450	FSL	2540	FEL	40.55759	-104.72608	24-7-66	40.55735	-104.75372	23-7-66

LEGEND

- = ALIQUOT MONUMENT AS DESCRIBED
- = CALCULATED POSITION
- = SURFACE HOLE LOCATION (SHL)
- = ENTRY POINT LOCATION (EP)
- BH = BOTTOM HOLE LOCATION (BHL)
- = EXISTING WELL
- = ABANDONED WELL

NOTE:
1) Bearings shown are Grid Bearings of the Colorado State Plane Coordinate System, North Zone, North American Datum 1983. The lineal dimensions as contained herein are based upon the "U.S. Survey Foot."
2) Distances to section lines measured at 90 degrees from said section lines.
3) Ground elevations are based on an observed GPS elevation (NAVD 1988 DATUM).
4) Latitude and Longitude shown are (NAD 83 DATUM).
5) IMPROVEMENTS: See LOCATION DRAWING for all visible improvements within 500' of oil and gas location.
6) This map does not represent a boundary survey.

COLORADO LICENSED BRIAN THOMAS BRINKMAN 38175 1/16/19 PROFESSIONAL LAND SURVEYOR

SHEET 1 OF 2

Brian T. Brinkman–On behalf of Lat40°, Inc.
Colorado Licensed Professional Land Surveyor No. 38175


DATE: 01/16/2019
PROJECT#: 2018155–06

Lat40°, Inc. 6250 W. 10th Street, Unit 2, Greeley, CO 970-515-5294

WELL LOCATION CERTIFICATE

MTD 3N

SECTION: 23
TOWNSHIP: 7N
RANGE: 66W
6TH. P.M.
WELD COUNTY, CO

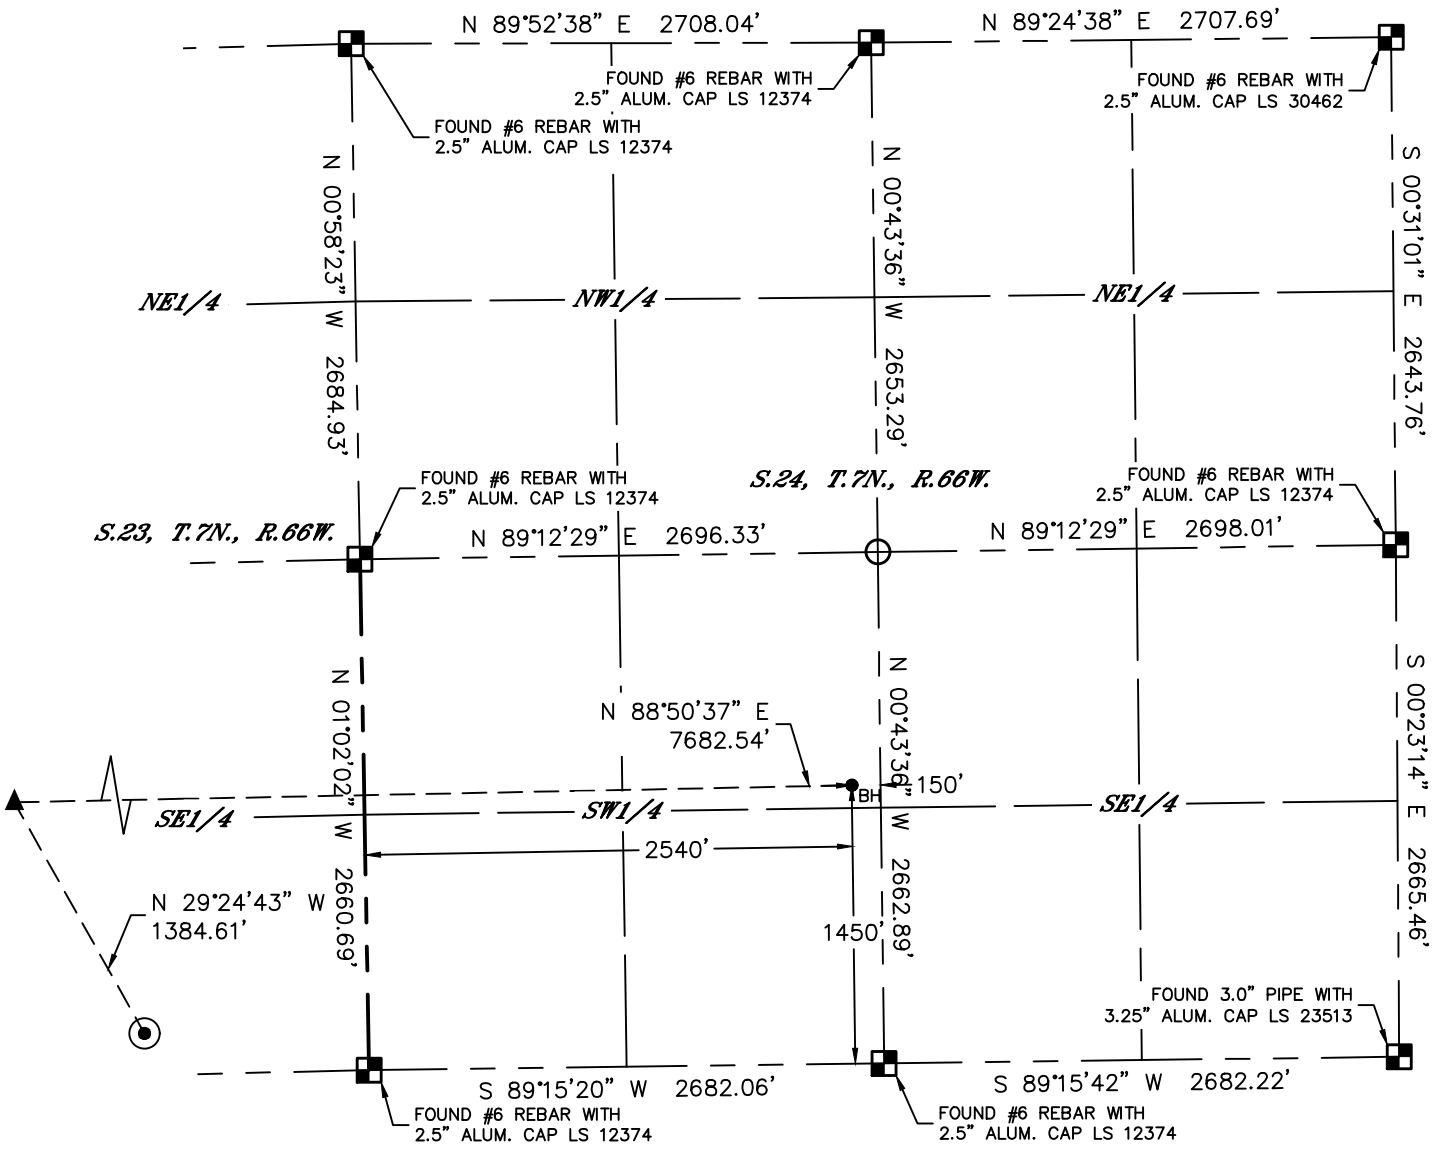

LEGEND

- = ALIQUOT MONUMENT AS DESCRIBED
- = CALCULATED POSITION
- = SURFACE HOLE LOCATION (SHL)
- = ENTRY POINT LOCATION (EP)
- BH = BOTTOM HOLE LOCATION (BHL)
- = EXISTING WELL
- = ABANDONED WELL

N

0 1000

1"=1000'

COLORADO LICENSED THOMAS BRINKMAN 38175 PROFESSIONAL LAND SURVEYOR 1/16/19

SHEET 2 OF 2

Brian T. Brinkman–On behalf of Lat40°, Inc.
Colorado Licensed Professional Land Surveyor No. 38175

DATE: 01/16/2019
PROJECT#: 2018155–06