APPROVED
By JacobEicher at 4:36 pm, Jun 13, 2019

Lat40°, Inc. 6250 W. 10th Street, Unit 2, Greeley, CO 970-515-5294

WELL LOCATION CERTIFICATE

WELLS RANCH BB03-627

SECTION: 3
TOWNSHIP: 5N
RANGE: 63W
6TH. P.M.
WELD COUNTY, CO

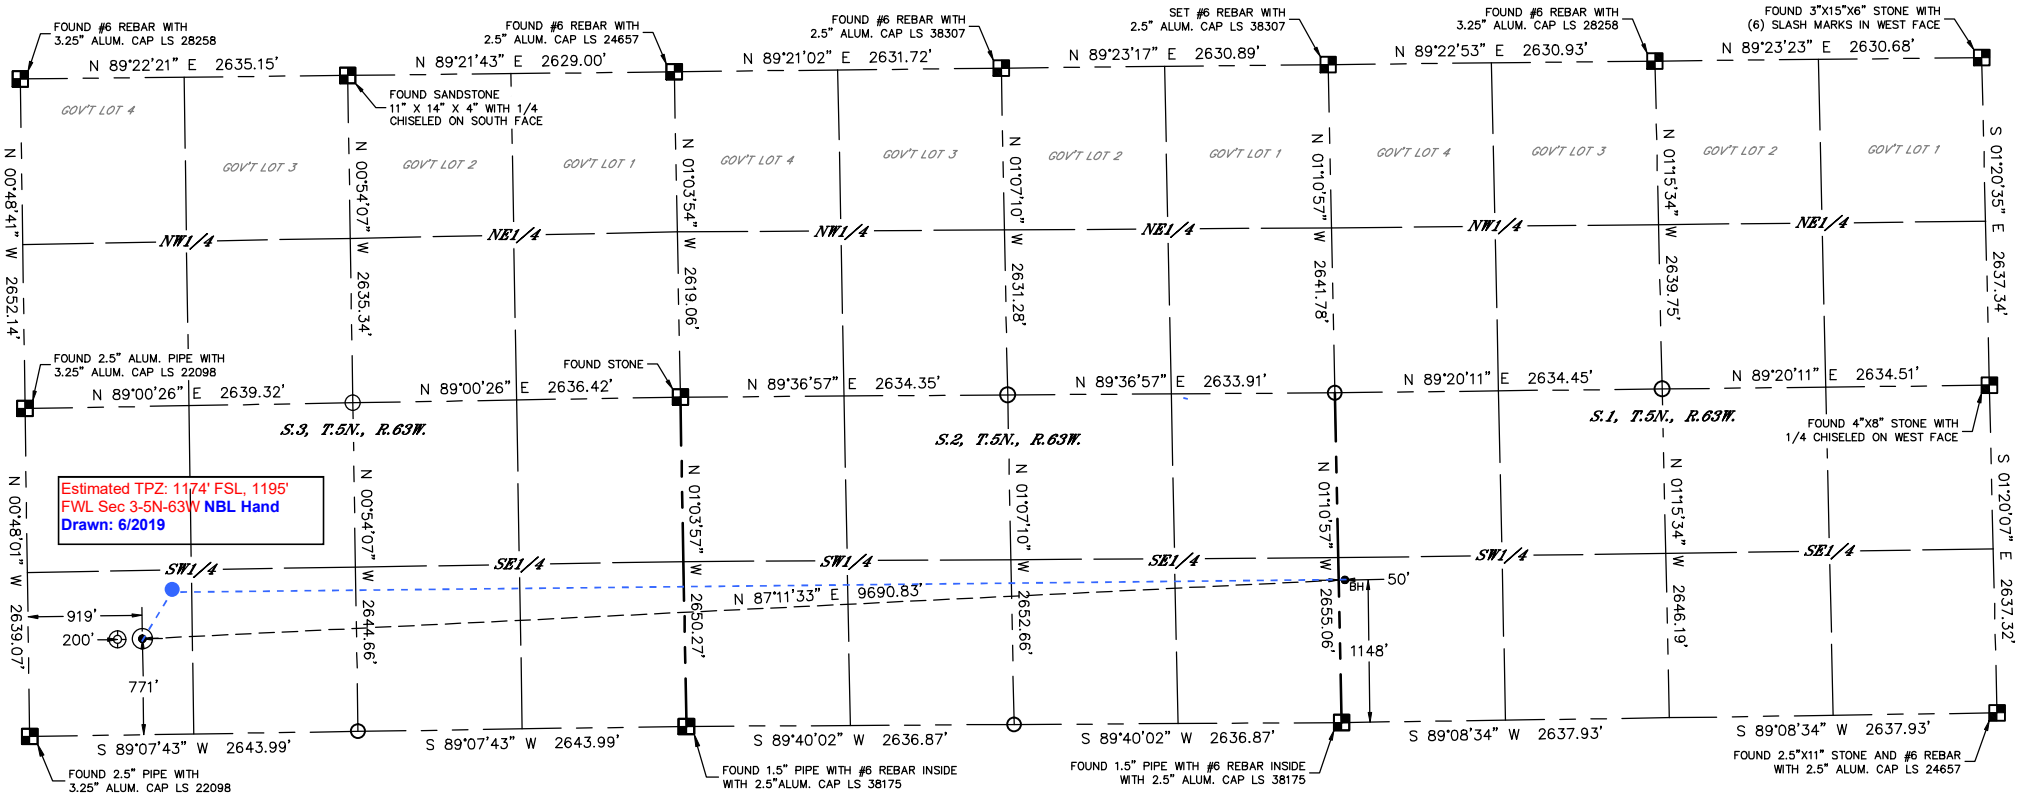

CLIENT: NOBLE ENERGY, INC.				LANDMAN: GREG WILSON				
INSTRUMENT OPERATOR: JAKE STILLE				SURVEY DATE: 11/8/2017		SURFACE USE: RANGELAND		
SHL FOOTAGE				SHL LAT°	SHL LONG°	SHL PDOP	SHL ELEV (FT.)	SHL 1/4/1/4	SHL S-T-R
771	FSL	919	FWL	40.42326	-104.42923	2.2	4714	SWSW	3-5-63

BHL FOOTAGE				BHL LAT°	BHL LONG°	BHL S-T-R
1148	FSL	50	FWL	40.42424	-104.39445	1-5-63

NOTE:
1) Bearings shown are Grid Bearings of the Colorado State Plane Coordinate System, North Zone, North American Datum 1983. The lineal dimensions as contained herein are based upon the "U.S. Survey Foot."
2) Distances to section lines measured at 90 degrees from said section lines.
3) Ground elevations are based on an observed GPS elevation (NAVD 1988 DATUM).
4) Latitude and Longitude shown are (NAD 83 DATUM).
5) IMPROVEMENTS: See LOCATION DRAWING for all visible improvements within 500' of oil and gas location.
6) This map does not represent a boundary survey.

LEGEND
- = ALIQUOT MONUMENT AS DESCRIBED
- = CALCULATED POSITION
- = SURFACE HOLE LOCATION (SHL)
- = ENTRY POINT LOCATION (EP)
- BH = BOTTOM HOLE LOCATION (BHL)
- = EXISTING WELL
- = ABANDONED WELL

0 1000
1"=1000'

COLORADO LICENSED KYLE EUGENE RUTZ 38307 PROFESSIONAL LAND SURVEYOR

Kyle E. Rutz–On behalf of Lat40°, Inc.
Colorado Licensed Professional Land Surveyor No. 38307
DATE: 6/11/2019
PROJECT#: 2017093